
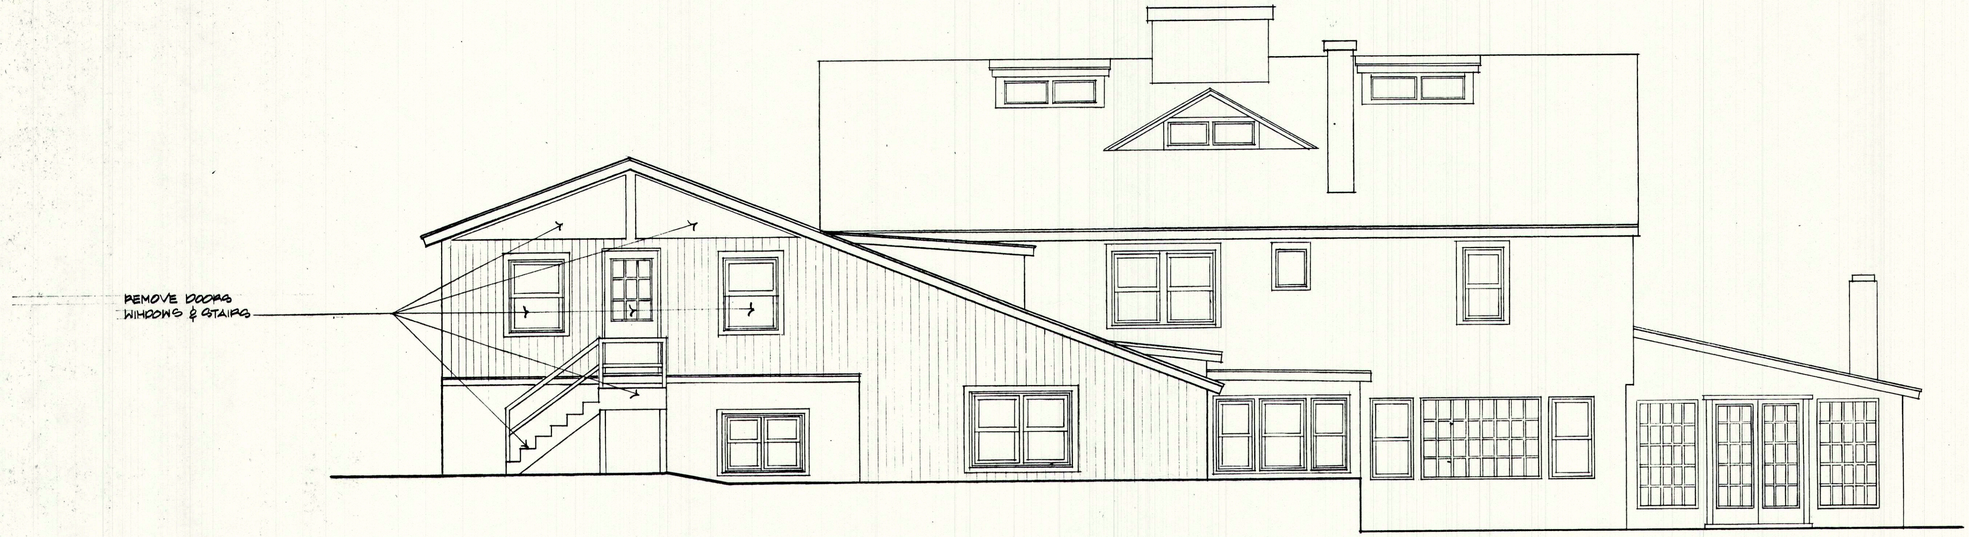


WEST ELEVATION

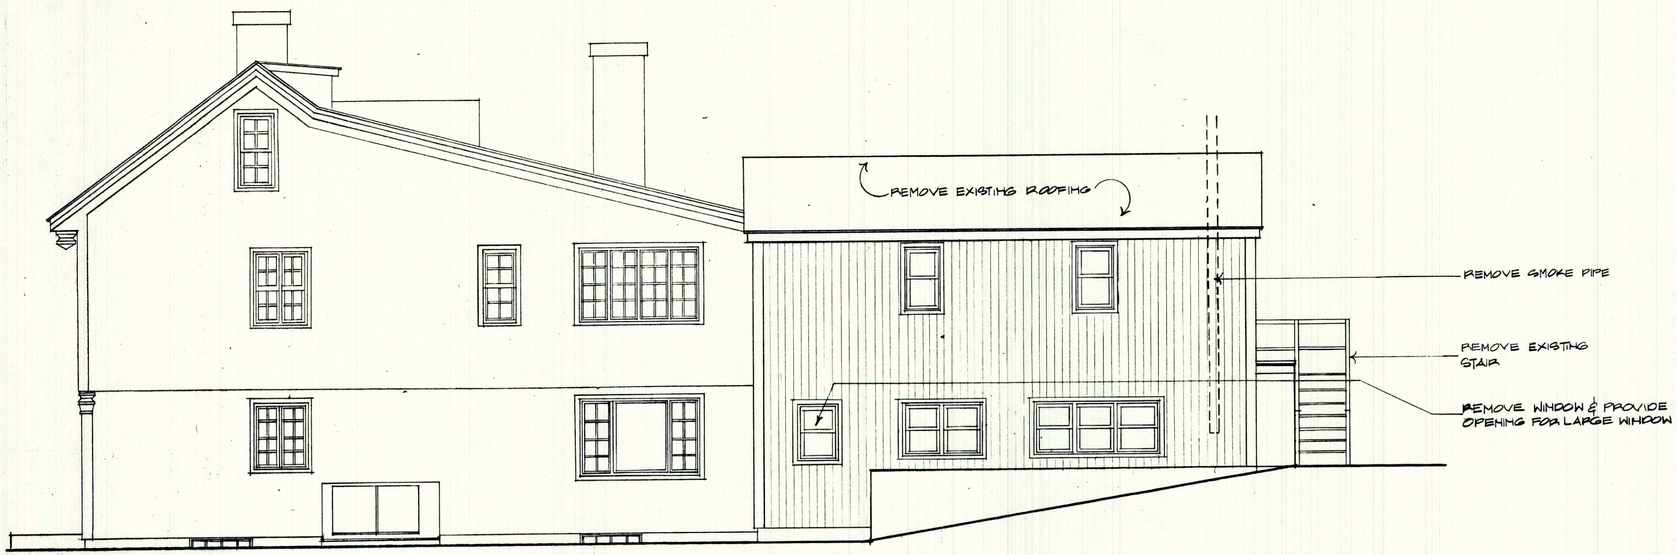

NORTH ELEVATION

WELLSPRING HOUSE

302 ESSEX AVENUE
GLOUCESTER, MA 01930

OWNER
WELLSPRING HOUSE INC.
302 ESSEX AVENUE
GLOUCESTER, MA 01930

ELTON & ASSOCIATES, ARCHITECTS

NICHOLAS ELTON 4923 REGISTERED ARCHITECT COMMONWEALTH OF MASSACHUSETTS

10 Concord Avenue
Cambridge, MA 02138
(617) 491-5699

ELEVATIONS
EXISTING CONDITIONS

WRITTEN DIMENSIONS ON THESE DRAWINGS SHALL HAVE PRECEDENCE OVER SCALED DIMENSIONS. CONTRACTORS SHALL VERIFY AND BE RESPONSIBLE FOR ALL DIMENSIONS AND CONDITIONS ON THE JOB AND THIS OFFICE MUST BE NOTIFIED OF ANY VARIATIONS FROM THE DIMENSIONS AND CONDITIONS SHOWN BY THESE DRAWINGS.

REVISION	DATE

PROJECT NO.: 89-10
DRW: D.C
CHK: P.H.E
SCALE: 1/4"=1'-0"
DATE: APRIL 1, 93

SHEET X7

CHARRETTE